



1 FURNITURE & EQUIPMENT PLAN
1 : 50

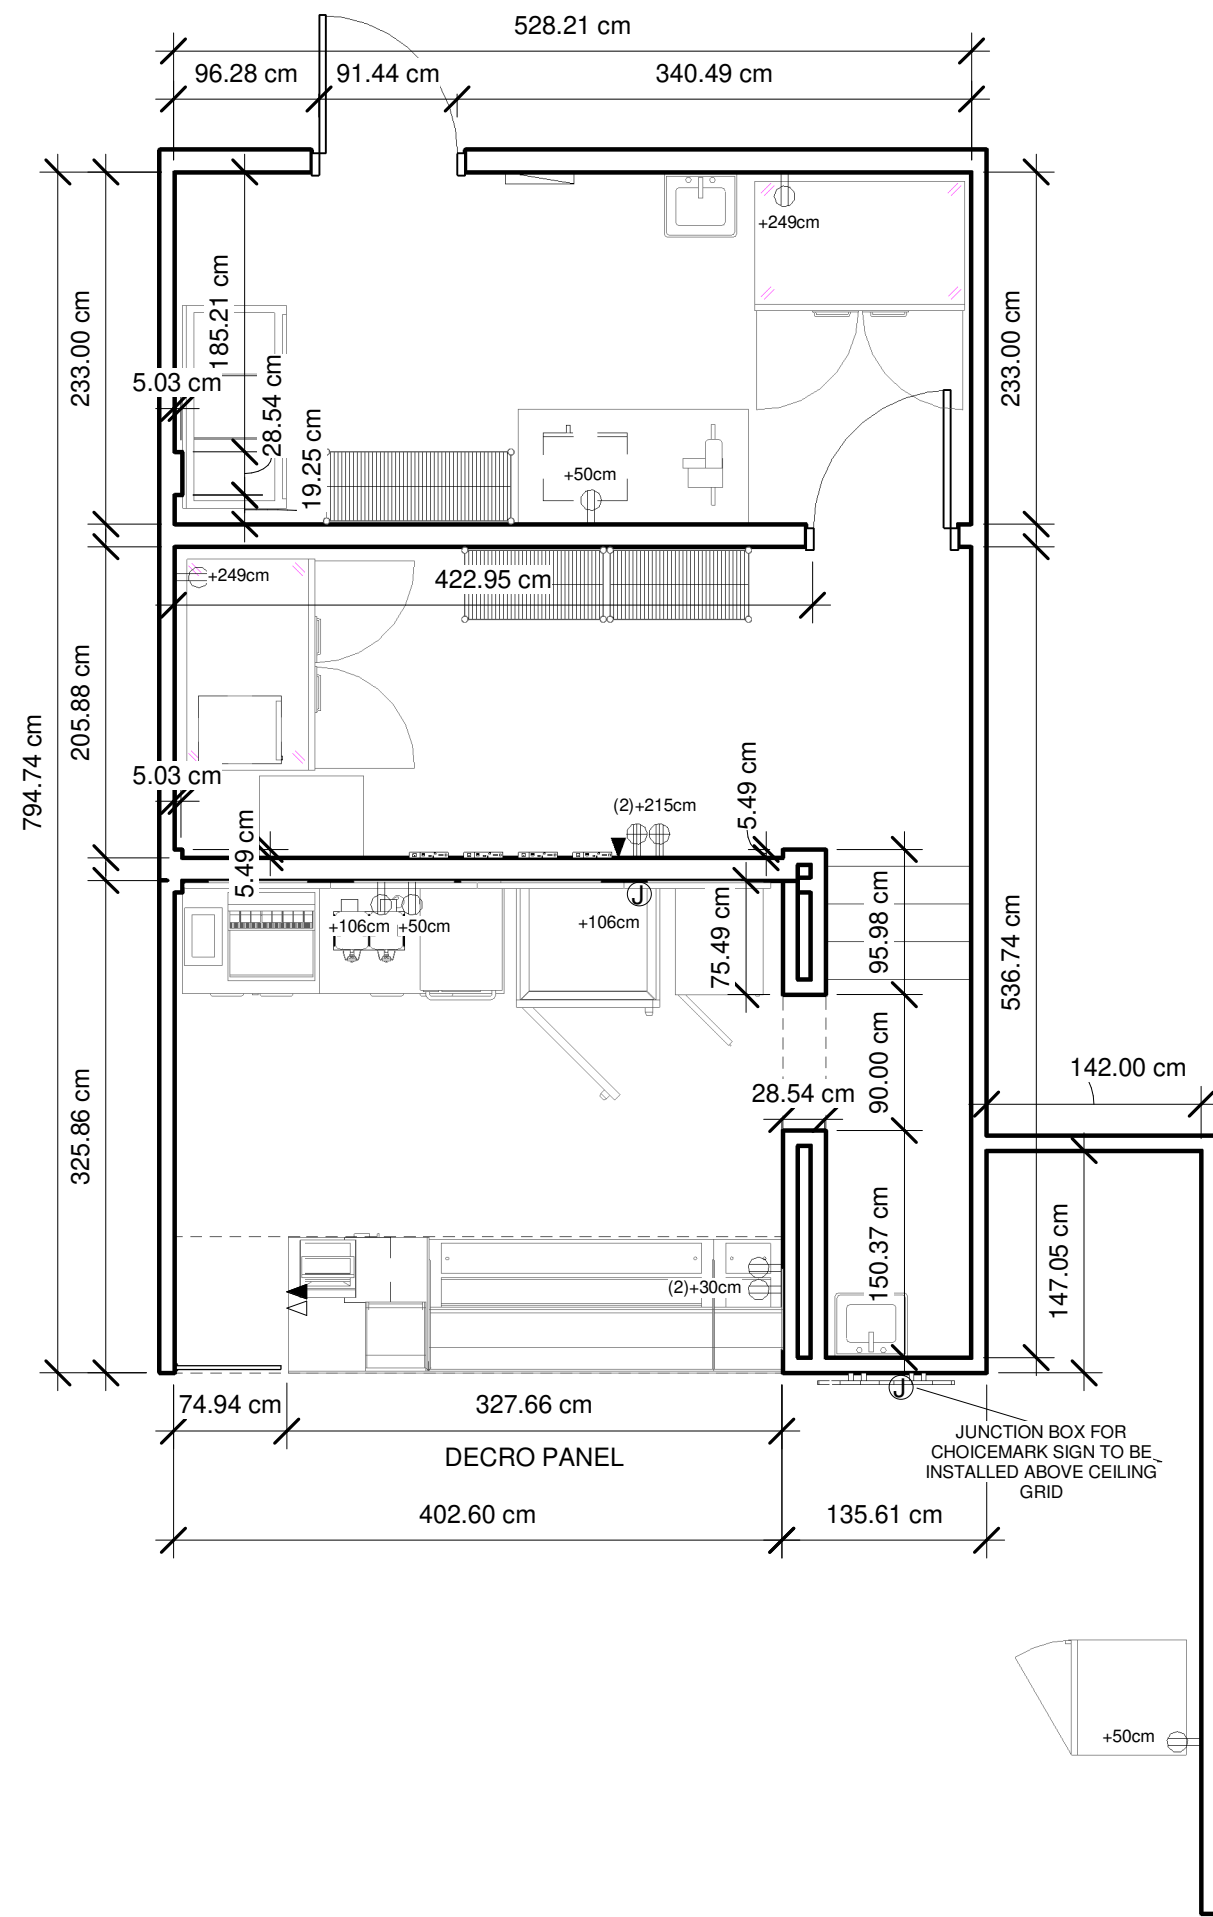

2 DIMENSION & ELECTRICAL PLAN
1 : 50

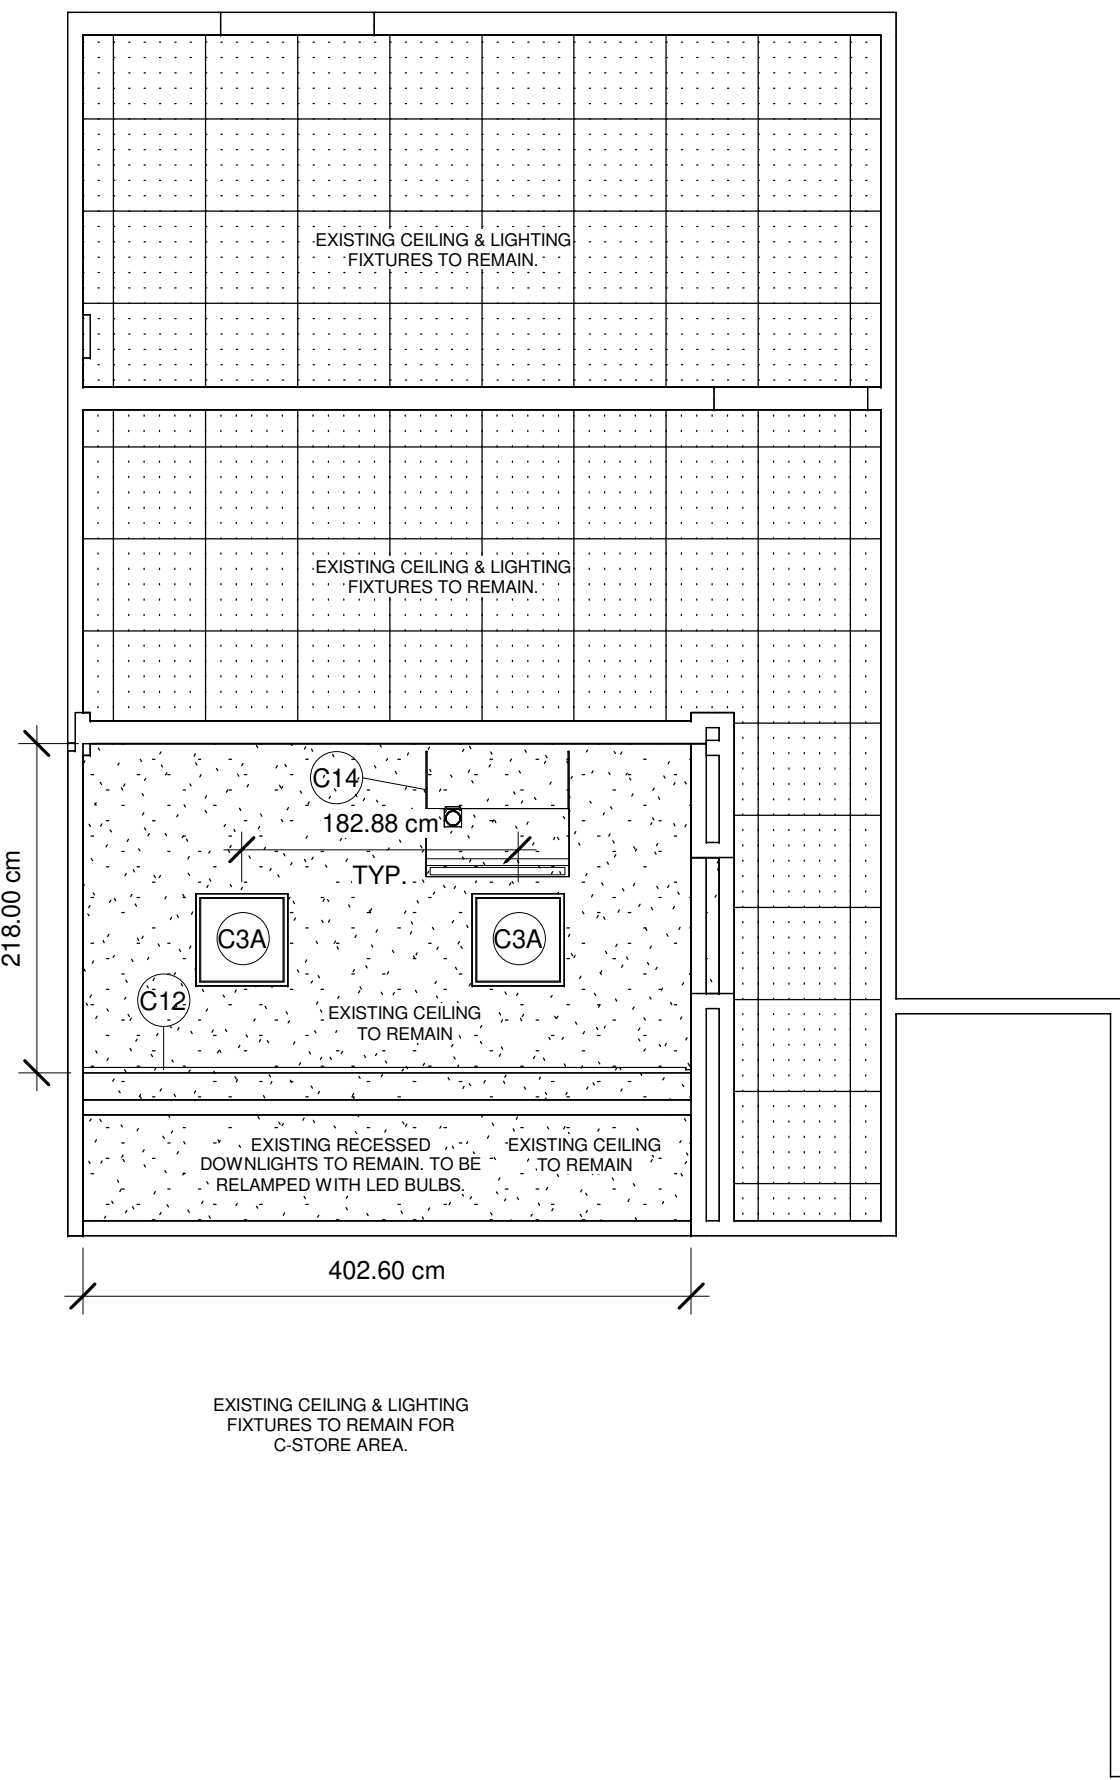

4 CEILING & LIGHTING PLAN
1 : 50



3 SERVICE AREA ELEVATION
1 : 50

Furniture Schedule						
#	Model	Manufacturer	Ordered From	Equipment Status	Count	Description
12	SODA STORAGE	COCA-COLA	LOCAL BOTTLER	Existing	1	UNDER COUNTER SODA STORAGE. SEE BOTTLER FOR SPECS. INSTALLED BY BOTTLER.
15	DISPLAY REFRIGERATOR- RH	TRUE	DAL	New	1	1 DOOR FLOOR MODEL. DEDICATED 115V, 15 AMP DUPLEX OUTLET (NEMA 5-15R) WITHIN 6 FEET.
16	36" ILLUMINATED CHOICE MARK SIGN	TPC	DAL	New	1	36" X 1" THICK HALO LIT "S" LOGO. SINTRA SIGN PIN MOUNTED OFF WALL. INSTALLED BY G.C.
19	DECOR PANEL	DUKE MFG. CO. / H&K	DAL	New	1	SOLID SURFACE DECOR PANEL. 10'-9" TOTAL LENGTH.
19A	18" HOT FOOD SECTION	DUKE MFG. CO. / H&K	DAL	New	1	18" HOT FOOD UNIT. 500 WATT 115 VOLT HEATING ELEMENT WITH THERMOSTAT
19B	74" COLD PAN	DUKE MFG. CO. / H&K	DAL	New	1	74" COLD PAN. INSTALLED BY G.C. ULS APPROVED. ELECTRICAL CONNECTIONS AND WIRING TO LOCAL AND STATE CODE REQUIREMENTS AS DETERMINED BY G.C. OR ELECTRICIAN.
19D	37" CASH SECTION (LH)	DUKE MFG. CO. / H&K	DAL	New	1	37" CASH SECTION X 34" ADA REQUIRED WORKING HEIGHT. 4 CUP STORAGE UNITS BELOW WITH CUTOFF FOR SAFE. POS UNIT ON COUNTERTOP SHELF.
20B	COFFEE SERVER	BUNN-O-MATIC CORP.	DAL	New	2	SH-S SRVR SST COFFEE MAKERS AND STAND. 1 GAL. CAPACITY. 2 BREWERS PER WARMING STAND. 120V. NSF APPROVED.
20C	SOUP WARMER	DUKE MFG. CO. / H&K	DAL	New	1	SINGLE WELL COUNTER TOP SOUP WARMER. #CSW-1-T-A. 500 WATTS 4.2 AMPS.
21	COOKIE DISPLAY CASE	NEMCO	DAL	Existing	1	4 TIER FULLY ENCLOSED COOKIE DISPLAY CASE. GLASS AND POLYCARBONATE CONSTRUCTION.
22	DROP-IN SODA FOUNTAIN	COCA-COLA	LOCAL	Existing	1	DROP-IN UNIT RECESSED IN COUNTER TOP. SEE BOTTLER FOR SPECS. INSTALLED BY BOTTLER.
23	SAFE	FIREKING SECURITY GROUP	DAL	Existing	1	QUICK DROP. INSTALLED BY G.C. IN SERVICE AREA
24	P.O.S.	PAR/MICROSHIP	DAL	Existing	1	PC BASED POINT OF SALE SYSTEM. REQUIRES DEDICTED POWER SOURCE WITH ISOLATED GROUND TO BREAKER
24A	P.O.S. SHROUD	GFX	DAL	New	1	SMALL FORMAT PAINTED METAL SHROUD. FOR USE ON POS SHELF.
26	HAND SINK	DUKE MFG. CO. / H&K	G.C.	Existing	2	WALL MOUNTED HAND SINK
27	BREAD OVEN (LH)	DUKE MFG. CO.	DAL	New	1	DEDICATED CIRCUIT REQUIRED. DIRECT WIRED. INSTALLED BY G.C. 1/4" WATERLINE IS REQUIRED.
28B	COMPANION BREAD CABINET (LH)	LOCKWOOD	DAL	Existing	1	FULLY ENCLOSED S.S CABINET WITH GLASS DOORS. INSTALLED BY G.C.
29	43" DIGITAL MENUBOARD	LG	DAI	New	4	43SM5B, 43" CLASS LED MONITOR AND REQUIRED MEDIA PLAYER(S) OR NETWORK SWITCH.
32	36" BACK COUNTER RETROFIT KIT	DUKE MFG. CO. / H&K	DAL	New	1	STAINLESS STEEL RETROFIT KIT FOR BACK COUNTER. INSTALLED ON EXISTING 36" COUNTER BY G.C.
33	48" REFRIGERATED BACK COUNTER	DUKE MFG. CO. / H&K	DAL	New	1	BACK COUNTER WITH UNDER-COUNTER REFRIGERATOR. STAINLESS STEEL FINISH. INSTALLED BY G.C.
34	RAPID COOK OVEN	TURBOCHEF	DAL	Existing	1	TURBOCHEF. MICROWAVE/CONVECTION OVEN. SEE MANUFACTURER FOR FURTHER SPECIFICATIONS.
47	REACH-IN COOLER	ATOSA	DAL	New	1	2 DOOR REACH IN COOLER, SELF EVAPORATING, DIRECT WIRED, NSF APPROVED. INSTALLED BY G.C.
48	REACH-IN FREEZER	ATOSA	DAL	New	1	2 DOOR REACH-IN FREEZER SELF EVAPORATING, DIRECT WIRED, NSF APPROVED. INSTALLED BY G.C.
52	MICROWAVE	MENUMASTER/SHARP	DAL	Relocating	1	5-20R OUTLET REQUIRED. 1200 WATT. 120V/60HZ/1PH 20 AMP CIRCUIT. DEDICATED CIRCUIT REQUIRED

Door Schedule					
#	Door Size	Manufacturer	Ordered From	Count	Description
D1	70cm X 70cm	DUKE MFG. CO.	DAL	1	70cm HIGH X 70cm WIDE SWING GATE. BEIGEWOD LAMINATE (7850-60) FINISH. INSTALLED BY G.C.

Ceiling Fixture and Lighting Schedule					
#	Model	Manufacturer	Ordered From	Count	Description
C3A	2' X 2' SURFACE MOUNTED LED LIGHT	SSL/ATTAINED	DAL	2	RECESSED 36W LED LIGHT FIXTURE WITH DRYWALL CEILING. SUPPLIED BY SPECIALTY LIGHTING GROUP
C12	SUSPENDED LINEAR CHANNEL LIGHT	SSL/ATTAINED	DAL	1	13'-3" LENGTH. (1) 8' LENGTHS. (1) 4' LENGTHS. (1) 2' LENGTHS. (0) CORNER PIECE.
C14	IVS HOOD	DUKE	DAL	1	LOW PROFILE VENTILATION SYSTEM. AVAILABLE IN 120V 60 HZ AND 220V 50HZ. INSTALLED BY G.C.


SYMBOL LEGEND

- 120V DUPLEX OUTLET
- 220V SINGLE OUTLET
- ELECTRIC PANEL
- PHONE JACK
- DATA JACK
- CEILING MOUNTED
- FLOOR MOUNTED
- JUNCTION BOX
- THERMOSTAT
- DIGITAL MEDIA PLAYER


REMODEL

ELECTRICAL OUTLET HEIGHTS MEASURED TO BOTTOM OF BOX.
ONE ELECTRICAL JUNCTION BOX TO BE LOCATED IN CEILING ABOVE EACH WINDOW.
CUNO MODEL SW26-PLUS WATER FILTRATION SYSTEM IS REQUIRED IN ALL NEW RESTAURANTS THAT DISPENSE BEVERAGES. THE RECOMMENDED PLACEMENT FOR INSTALLATION IS MOUNTED TO SODA SYRUP RACK BY COCA-COLA. SECONDARY PLACEMENT OPTION IS MOUNTED ON THE BACKROOM WALL. THIRD INSTALLATION OPTION IS MOUNTING INSIDE THE FRONT BEVERAGE COUNTER WHEN SPACE LIMITATIONS OCCUR. REQUIRED: 1/2" INCOMING WATER LINE FEED WITH 1/2" BALL VALVE SHUT-OFF AND 1/2" PPT CONNECTION. MINIMUM 110 VOLT, 20 AMP ELECTRICAL SERVICE TO SUPPORT THE CARBONATOR AND WATER BOOSTER (MUST BE DEDICATED CIRCUIT).
EXT LIGHTS INSTALLED BY G.C. PER LOCAL CODE.
EMERGENCY LIGHTS INSTALLED BY G.C. PER LOCAL CODE.
EXTINGUISHERS, SMOKE AND FIRE DETECTION SYSTEMS INSTALLED BY G.C. PER LOCAL CODE.
LABOR & MATERIAL SUPPLIED BY G.C. UNLESS OTHERWISE NOTED.
ALL DIMENSIONS TO BE VERIFIED BY G.C. ON SITE.
REFRIGERATOR AND FREEZER MUST BE ADEQUATELY VENTILATED. REFER TO MANUFACTURER FOR DETAILS.

<p>THIS DRAWING IS FURNISHED BY SUBWAY ON BEHALF OF SUBWAY IP, LLC. ("SIP") D/B/A SUBWAY. RECIPIENT MUST DETERMINE IF THIS DRAWING MUST BE SUBMITTED TO A LICENSED ARCHITECT OR SIMILAR PROFESSIONAL UNDER FEDERAL, STATE OR LOCAL LAW. ANY CHANGES MUST BE APPROVED BY SIP.</p> <p>DO NOT SCALE DRAWING. WRITTEN DIMENSIONS TAKE PRECEDENCE OVER SCALED DIMENSIONS, AND SHALL BE VERIFIED IN THE FIELD BY THE GENERAL CONTRACTOR AND/OR FRANCHISEE. ANY DISCREPANCY IN DIMENSIONS SHALL BE BROUGHT TO THE IMMEDIATE ATTENTION OF YOUR AREA BUSINESS DEVELOPERS, SMO TEAMS, OR DESIGNATED FIELD REPRESENTATIVE.</p> <p>THE GENERAL CONTRACTOR AND EACH SUB-CONTRACTOR SHALL MAKE THEIR OWN INSPECTIONS AND MEASUREMENTS. SUBWAY AND SIP SHALL NOT BE HELD RESPONSIBLE FOR THE ACCURACY OF DIMENSIONS AND FOR ERRORS AND OMISSIONS IN THE DRAWINGS IF WRITTEN CONFIRMATION HAD NOT BEEN RECEIVED BY THE SUBWAY RESTAURANT DESIGN DEPARTMENT.</p> <p>THIS DRAWING AND THE INFORMATIONAL CONTENT HERE OF IS THE CONFIDENTIAL PROPERTY OF SIP AND IS PROVIDED SOLELY FOR THE USE OF AUTHORIZED SMO TEAMS, FRANCHISEES, THEIR BUSINESS DEVELOPERS, AND CONTRACTORS. RECIPIENT AGREES NOT TO REPRODUCE, COPY, USE OR TRANSMIT THIS DRAWING AND/OR ITS INFORMATIONAL CONTENT, IN WHOLE OR IN PART, OR TO ALLOW SUCH ACTION BY OTHERS, FOR ANY PURPOSE, EXCEPT WITH THE WRITTEN PERMISSION OF SIP OR SUBWAY ACTING ON BEHALF OF SIP. RECIPIENT FURTHER AGREES TO SURRENDER THIS DRAWING AND ANY PERMITTED COPIES HEREOF UPON DEMAND.</p>	<p>DESIGNED BY:</p> <p>A Mahajan ,P Darekar</p> <p>REVIEWED BY:</p> <p>Scott Goldin</p> <p>RESTAURANT MUST BE CONSTRUCTED AS DESIGNED IN THESE FLOOR PLANS SUBJECT TO FEDERAL, STATE AND LOCAL LAWS. RECIPIENT IS RESPONSIBLE FOR ENSURING COMPLIANCE WITH ALL LAWS. IF MODIFICATIONS ARE NECESSARY, PLEASE CONTACT THE SUBWAY RESTAURANT DESIGN DEPARTMENT FOR WRITTEN APPROVAL OF THE REQUIRED CHANGES.</p>	<table><tr><th colspan="4">REVISIONS</th></tr><tr><th>NO.</th><th>DATE</th><th>DESCRIPTION</th><th>DRAWN BY</th></tr><tr><td> </td><td> </td><td> </td><td> </td></tr><tr><td> </td><td> </td><td> </td><td> </td></tr><tr><td> </td><td> </td><td> </td><td> </td></tr><tr><td> </td><td> </td><td> </td><td> </td></tr><tr><td> </td><td> </td><td> </td><td> </td></tr><tr><td> </td><td> </td><td> </td><td> </td></tr></table>	REVISIONS				NO.	DATE	DESCRIPTION	DRAWN BY																									<p>RESTAURANT #:</p> <p>50675</p> <p>DATE:</p> <p>December 05, 2022</p> <p>ADDRESS:</p> <p>Texaco La Reyna, Bulevard Jorge Bueso Arias</p> <p>Santa Rosa de Copan</p> <p>Honduras</p> <p>41101</p>	<p>BUSINESS DEVELOPER / SMO TEAM:</p> <p>Annie Pineda</p> <p>806</p> <p>FRANCHISEE:</p> <p>Roberto Alvarado</p> <p>WORLD HEADQUARTERS</p> <p>325 SUB WAY</p> <p>MILFORD, CT 06461</p> <p>(203) 877-4281 (800)888-4848</p>	<p>SHEET #:</p> <p>1</p> <p>SCALE:</p> <p>As indicated</p> <p>© 2018 SUBWAY IP, LLC.</p>
REVISIONS																																					
NO.	DATE	DESCRIPTION	DRAWN BY																																		

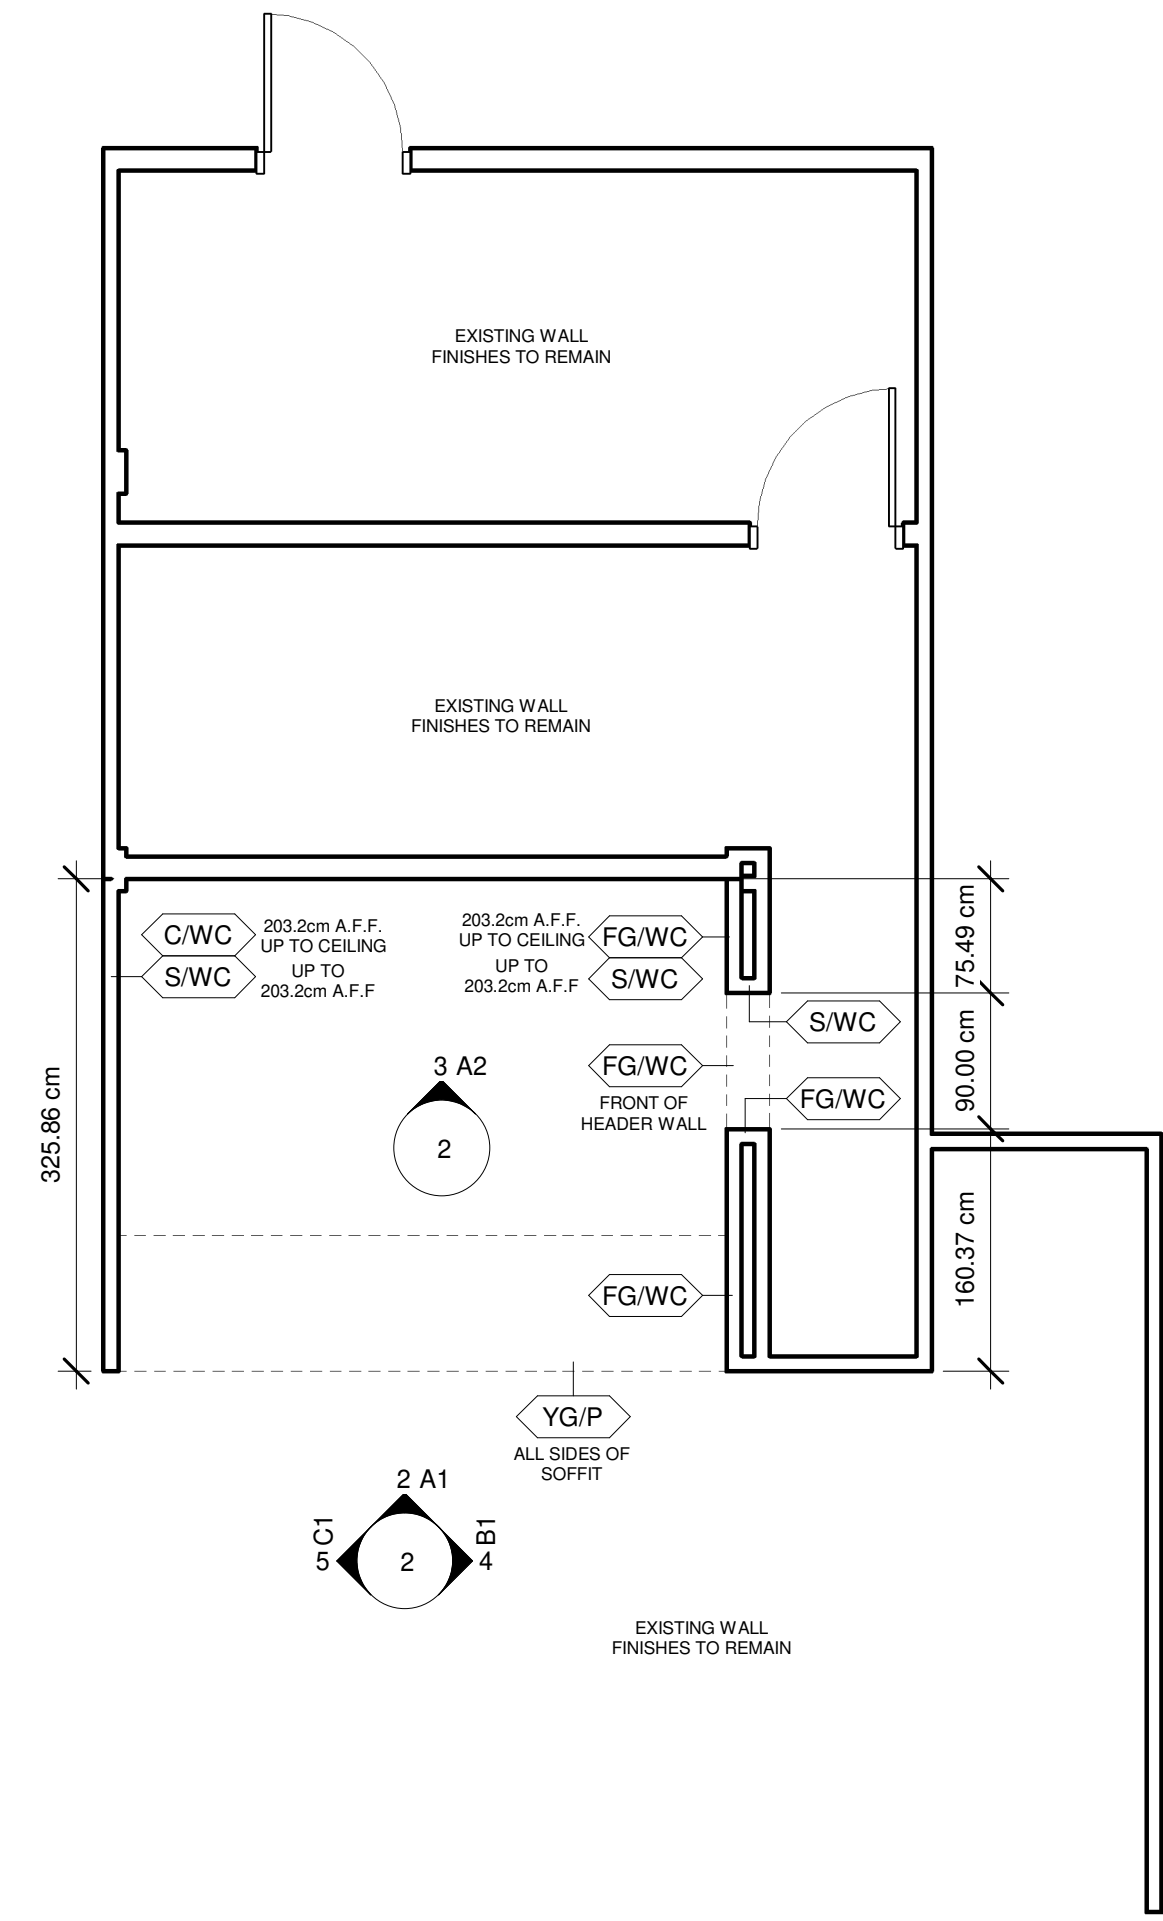

1 WALL FINISH PLAN
1 : 50

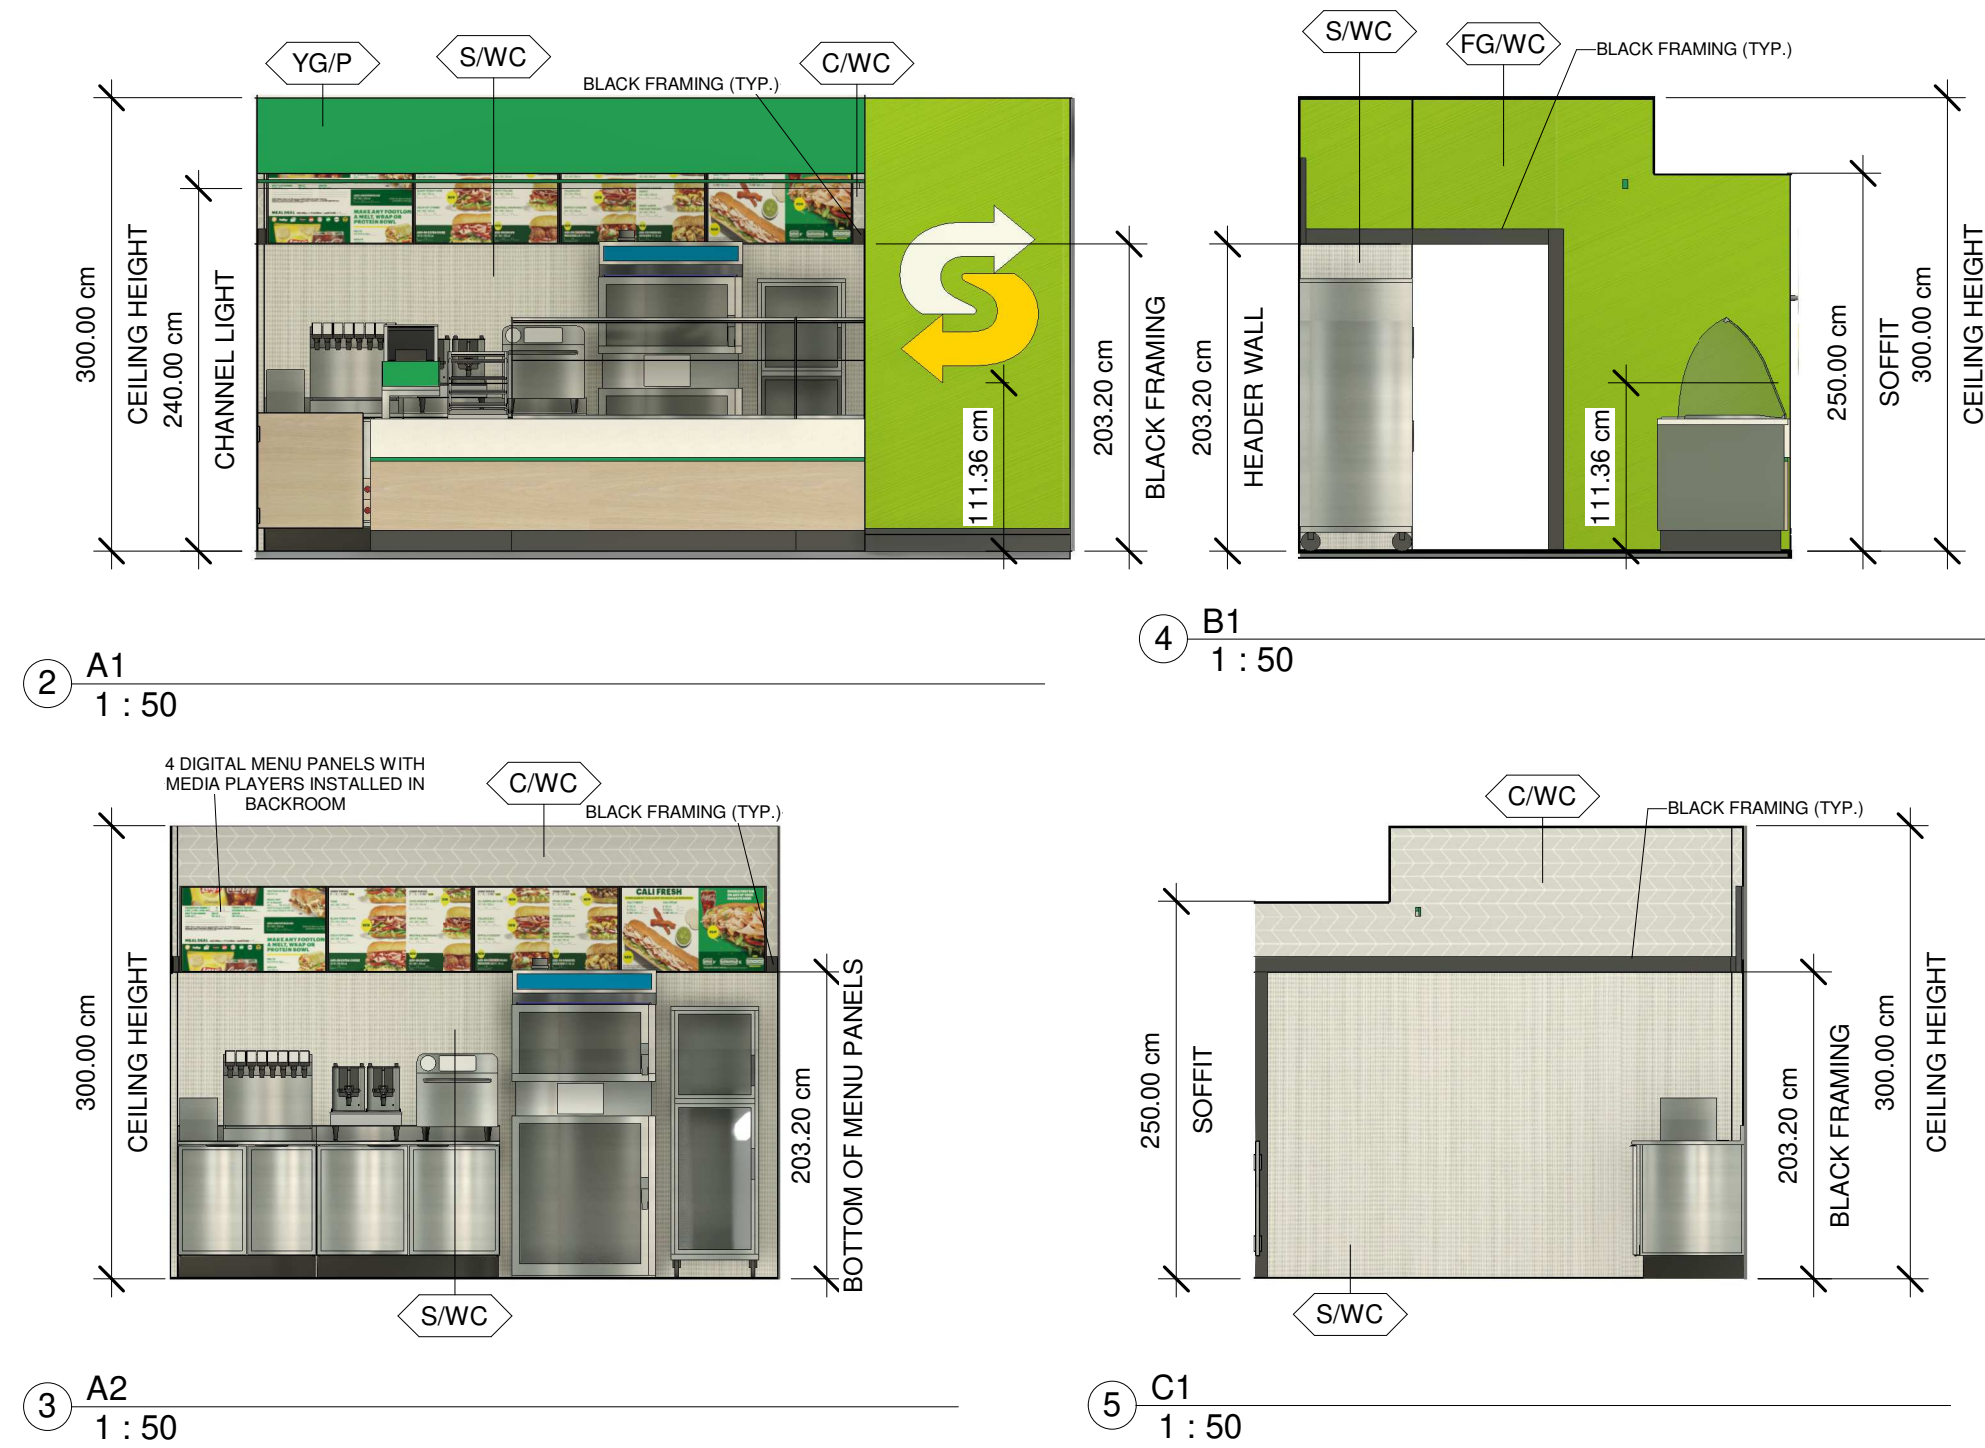

6 3D View 1



7 3D View 2

Paint & Tile Schedule					
NOTE: THE SUBWAY STORE DESIGN DEPARTMENT WILL NOT ACCEPT RESPONSIBILITY FOR ANY INACCURACIES. THE CALCULATIONS PROVIDED BELOW MUST BE VERIFIED BY THE G.C. AND FRANCHISE OWNER BEFORE ANY ORDER FOR THESE MATERIALS IS ACCEPTED AND PLACED. ALL WALL FINISH CALCULATIONS INCLUDE A 15% BUFFER.					
Symbol	Model	Manufacturer	Ordered From	Area	Description
W/P	WHITE PAINT	SHERWIN WILLIAMS	DAI/GC	8.83 m²	SW7005 "PURE WHITE" PAINT. EGG SHELL FINISH.
YG/P	YELLOW GREEN PAINT	BENJAMIN MOORE	DAI/G.C.	4.83 m²	BENJAMIN MOORE "YELLOW GREEN" #2033-10, 7834X ADVANCE. SEMI-GLOSS FINISH.

Wall Covering & Laminate Schedule						
NOTE: THE SUBWAY STORE DESIGN DEPARTMENT WILL NOT ACCEPT RESPONSIBILITY FOR ANY INACCURACIES. THE CALCULATIONS PROVIDED BELOW MUST BE VERIFIED BY THE G.C. AND FRANCHISE OWNER BEFORE ANY ORDER FOR THESE MATERIALS IS ACCEPTED AND PLACED. ALL WALL FINISH CALCULATIONS INCLUDE A 15% BUFFER.						
Symbol	Model	Manufacturer	Ordered From	Area	Yards	Description
CWC	CHEVRON WALLCOVERING	SUNGLO FABRICS	DAI/GC	7.30 m²	10	52/54" WIDE VINYL WALLCOVERING. GREY BACKGROUND-WHITE LINES. TEDLAR COATED. INSTALLED VERTICALLY BY G.C.
FG/WC	LIGHT GREEN FOCAL WALLCOVERING	SUNGLO FABRICS	DAI/GC	10.44 m²	12	52/54" FOCAL WALL VINYL WALLCOVERING. #92456, E-349 HEAVY CORD. COLOR: LT.GREEN. TEDLAR COATED. INSTALLED VERTICALLY BY G.C.
S/WC	SHIMMER WALLCOVERING	SUNGLO FABRICS	DAI/GC	17.57 m²	21	52/54" WIDE VINYL WALLCOVERING. COLOR: SILVER CREAM. TEDLAR COATING. INSTALLED VERTICALLY BY G.C.

Wall Detail Schedule						
NOTE: THE SUBWAY STORE DESIGN DEPARTMENT WILL NOT ACCEPT RESPONSIBILITY FOR ANY INACCURACIES. THE CALCULATIONS PROVIDED BELOW MUST BE VERIFIED BY THE G.C. AND FRANCHISE OWNER BEFORE ANY ORDER FOR THESE MATERIALS IS ACCEPTED AND PLACED.						
Model	Manufacturer	Ordered From	Length	8 ft. Lengths	12 ft. Lengths	Description
BLACK FRAMING	GFX	DAI/G.C.	1305.37 cm	6	5	BLACK SINTRA DATUM MOLDING. 4" X 1/4" THICK.
WALL BASE	PARKLAND PLASTICS	DAI/G.C.	135.61 cm	1	1	6"X 8" CUSTOMER AREA BLACK DUROBASE WALL PROTECTION SYSTEM. RESIN WITH SMOOTH FINISH. INSTALLED BY G.C.

REMODEL

- ELECTRICAL OUTLET HEIGHTS MEASURED TO BOTTOM OF BOX.
- ONE ELECTRICAL JUNCTION BOX TO BE LOCATED IN CEILING ABOVE EACH WINDOW.
- CUNO MODEL SW26-PLUS WATER FILTRATION SYSTEM IS REQUIRED IN ALL NEW RESTAURANTS THAT DISPENSE BEVERAGES. THE RECOMMENDED PLACEMENT FOR INSTALLATION IS MOUNTED TO SODA SYRUP RACK BY COCA-COLA. SECONDARY PLACEMENT OPTION IS MOUNTED ON THE BACKROOM WALL. THIRD INSTALLATION OPTION IS MOUNTING INSIDE THE FRONT BEVERAGE COUNTER WHEN SPACE LIMITATIONS OCCUR. REQUIRED: 1/2" INCOMING WATER LINE FEED WITH 1/2" BALL VALVE SHUT-OFF AND 1/2" PPT CONNECTION. MINIMUM 110 VOLT, 20 AMP ELECTRICAL SERVICE TO SUPPORT THE CARBONATOR AND WATER BOOSTER (MUST BE DEDICATED CIRCUIT).
- EXIT LIGHTS INSTALLED BY G.C. PER LOCAL CODE.
- EMERGENCY LIGHTS INSTALLED BY G.C. PER LOCAL CODE.
- EXTINGUISHERS, SMOKE AND FIRE DETECTION SYSTEMS INSTALLED BY G.C. PER LOCAL CODE.
- LABOR & MATERIAL SUPPLIED BY G.C. UNLESS OTHERWISE NOTED.
- ALL DIMENSIONS TO BE VERIFIED BY G.C. ON SITE.
- REFRIGERATOR AND FREEZER MUST BE ADEQUATELY VENTILATED. REFER TO MANUFACTURER FOR DETAILS.

THIS DRAWING IS FURNISHED BY SUBWAY ON BEHALF OF SUBWAY IP, LLC. ("SIP") D/B/A SUBWAY. RECIPIENT MUST DETERMINE IF THIS DRAWING MUST BE SUBMITTED TO A LICENSED ARCHITECT OR SIMILAR PROFESSIONAL UNDER FEDERAL, STATE OR LOCAL LAW. ANY CHANGES MUST BE APPROVED BY SIP.

DO NOT SCALE DRAWING. WRITTEN DIMENSIONS TAKE PRECEDENCE OVER SCALED DIMENSIONS, AND SHALL BE VERIFIED IN THE FIELD BY THE GENERAL CONTRACTOR AND/OR FRANCHISEE. ANY DISCREPANCY IN DIMENSIONS SHALL BE BROUGHT TO THE IMMEDIATE ATTENTION OF YOUR AREA BUSINESS DEVELOPERS, SMO TEAMS, OR DESIGNATED FIELD REPRESENTATIVE.

THE GENERAL CONTRACTOR AND EACH SUB-CONTRACTOR SHALL MAKE THEIR OWN INSPECTIONS AND MEASUREMENTS. SUBWAY AND SIP SHALL NOT BE HELD RESPONSIBLE FOR THE ACCURACY OF DIMENSIONS AND FOR ERRORS AND OMISSIONS IN THE DRAWINGS IF WRITTEN CONFIRMATION HAD NOT BEEN RECEIVED BY THE SUBWAY RESTAURANT DESIGN DEPARTMENT.

THIS DRAWING AND THE INFORMATIONAL CONTENT HERE OF IS THE CONFIDENTIAL PROPERTY OF SIP AND IS PROVIDED SOLELY FOR THE USE OF AUTHORIZED SMO TEAMS, FRANCHISEES, THEIR BUSINESS DEVELOPERS, AND CONTRACTORS. RECIPIENT AGREES NOT TO REPRODUCE, COPY, USE OR TRANSMIT THIS DRAWING AND/OR ITS INFORMATIONAL CONTENT, IN WHOLE OR IN PART, OR TO ALLOW SUCH ACTION BY OTHERS, FOR ANY PURPOSE, EXCEPT WITH THE WRITTEN PERMISSION OF SIP OR SUBWAY ACTING ON BEHALF OF SIP. RECIPIENT FURTHER AGREES TO SURRENDER THIS DRAWING AND ANY PERMITTED COPIES HEREOF UPON DEMAND.

DESIGNED BY:
A Mahajan ,P Darekar

REVIEWED BY:
Scott Goldin

RESTAURANT MUST BE CONSTRUCTED AS DESIGNED IN THESE FLOOR PLANS SUBJECT TO FEDERAL, STATE AND LOCAL LAWS. RECIPIENT IS RESPONSIBLE FOR ENSURING COMPLIANCE WITH ALL LAWS. IF MODIFICATIONS ARE NECESSARY, PLEASE CONTACT THE SUBWAY RESTAURANT DESIGN DEPARTMENT FOR WRITTEN APPROVAL OF THE REQUIRED CHANGES.

REVISIONS			
NO.	DATE	DESCRIPTION	DRAWN BY

RESTAURANT #: 50675
ADDRESS: Texaco La Reyna, Bulevard Jorge Bueso Arias
Santa Rosa de Copan
Honduras
41101

DATE: December 05, 2022

BUSINESS DEVELOPER / SMO TEAM:
Annie Pineda
806

FRANCHISEE:
Roberto Alvarado

SUBWAY

WORLD HEADQUARTERS
325 SUB WAY
MILFORD, CT 06461
(203) 877-4281 (800)888-4848

SHEET #:
2

SCALE:
1 : 50

© 2018 SUBWAY IP, LLC.